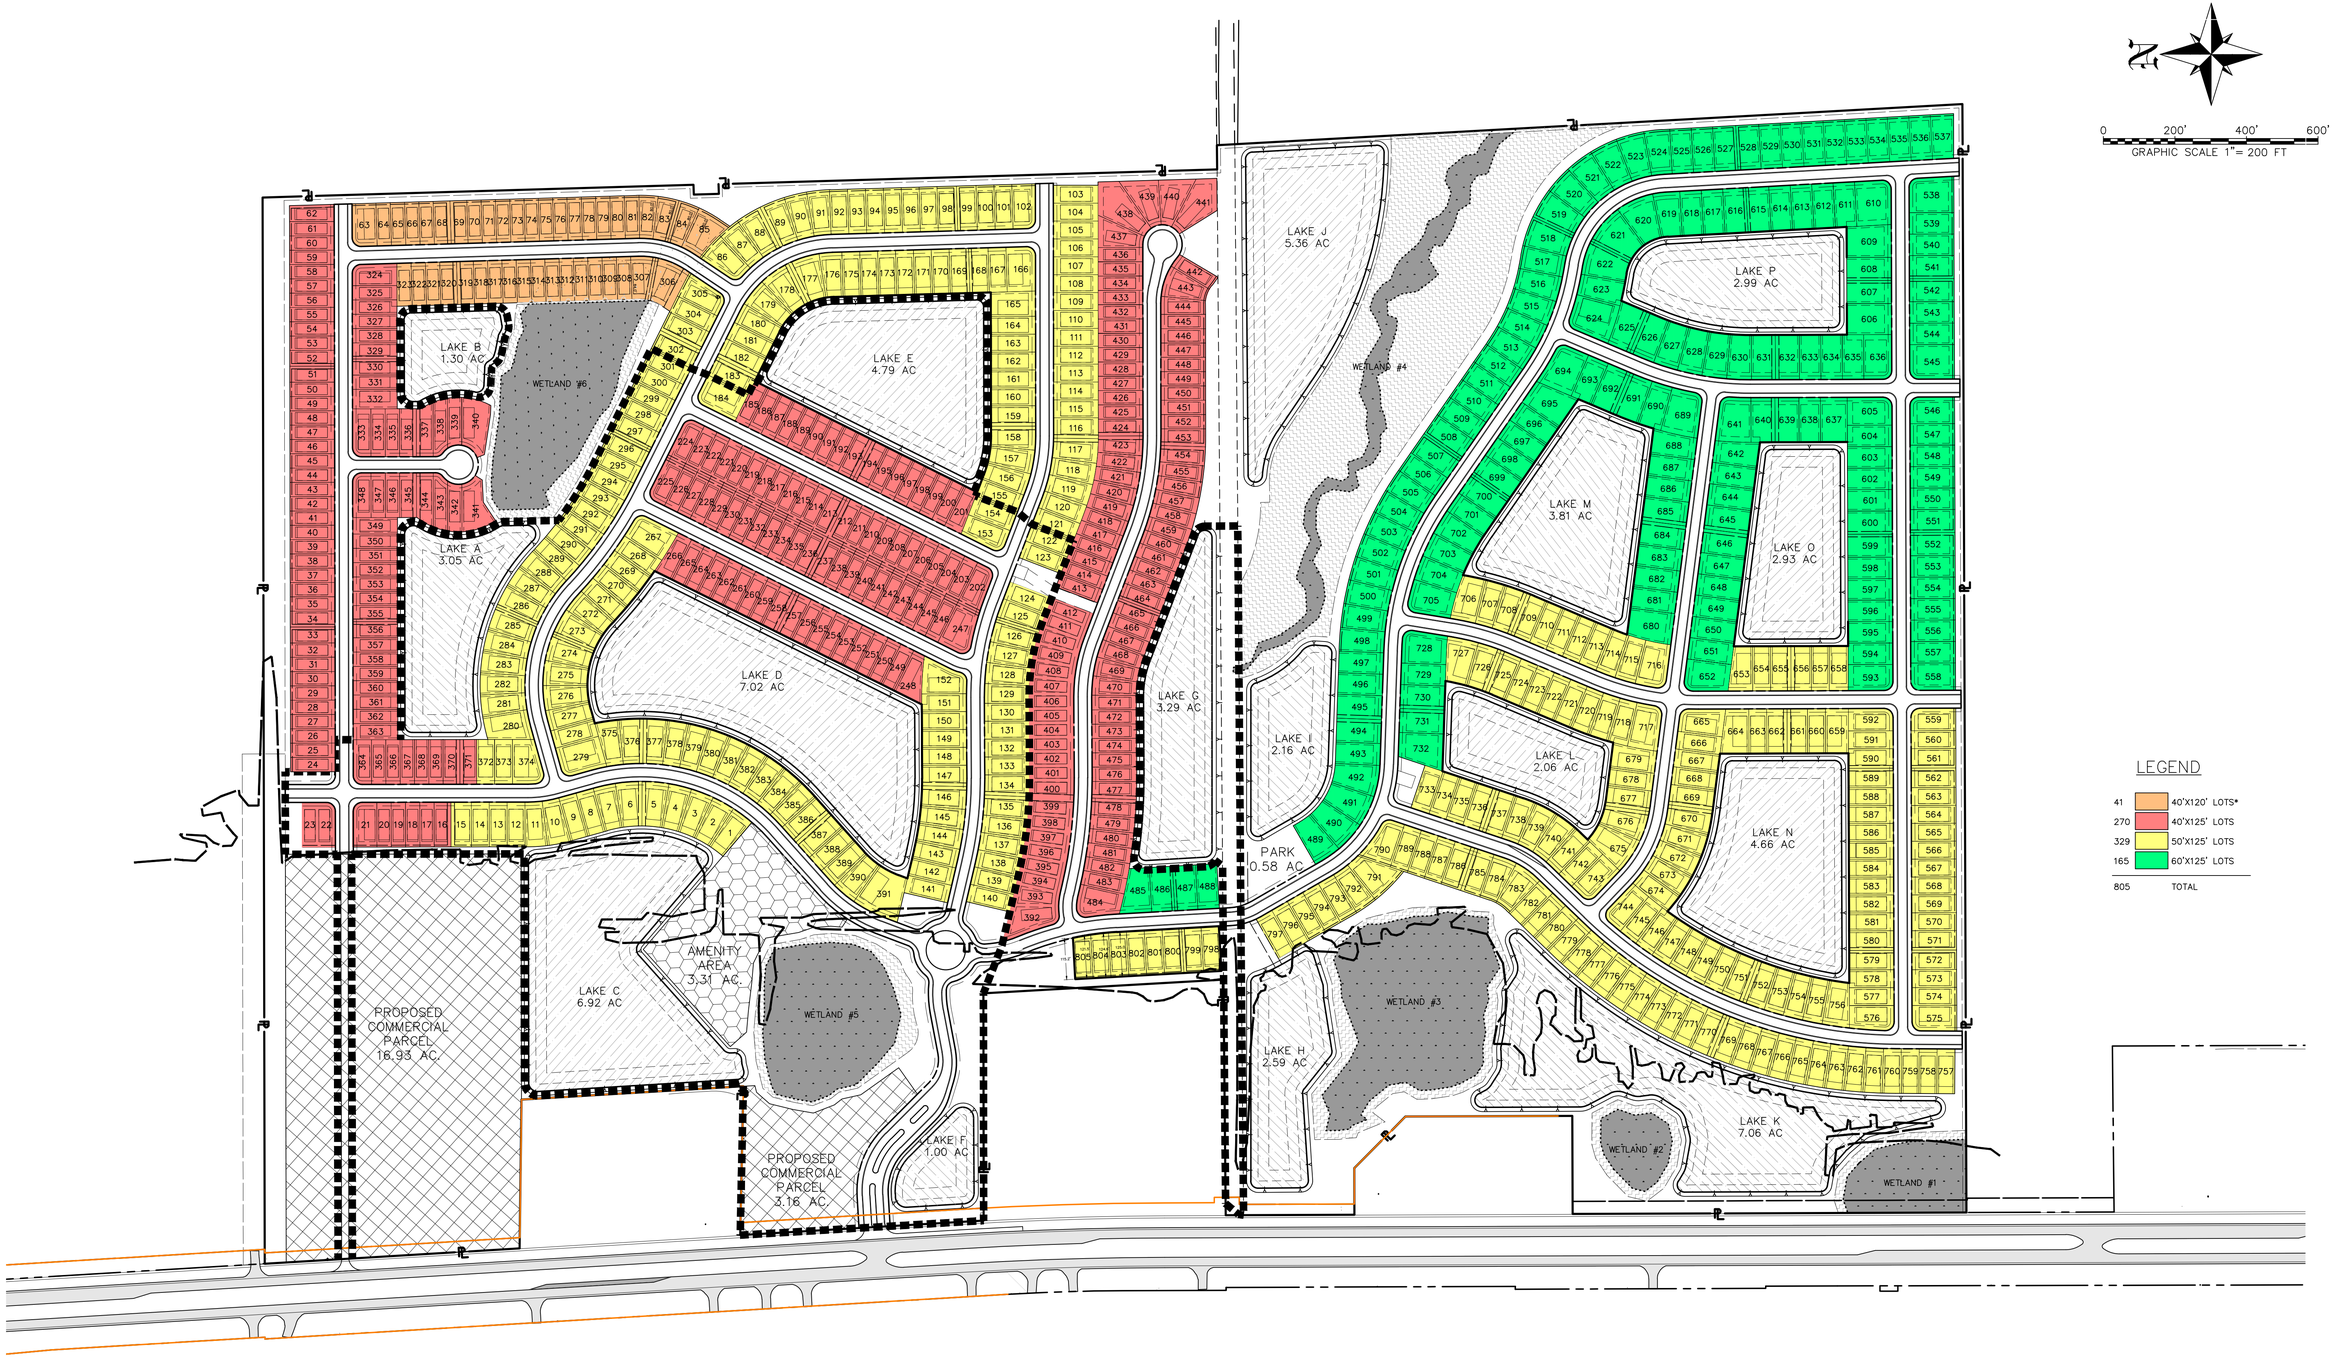

PREPARED FOR:

CC BURNT STORE, LLC
111 S. ARMENIA AVENUE, SUITE 201
TAMPA, FL, 33609
PHONE: 813-443-0809

NO.	DATE	REVISION DESCRIPTION	BY

BANKS ENGINEERING
Professional Engineers, Planners, & Land Surveyors
Serving The State Of Florida

4161 TAMIAMI TRAIL – BLDG 5 UNIT 501
PORT CHARLOTTE, FLORIDA 33952
PHONE: (941) 625-1165 FAX: (941) 625-1149
ENGINEERING LICENSE # EB 6469
SURVEY LICENSE # LB 6690
WWW.BANKSENG.COM

CONCEPTUAL SITE PLAN
CORAL LAKES
CHARLOTTE COUNTY, FLORIDA

DATE	PROJECT	DRAWING	DESIGN	DRAWN	CHECKED	SCALE	SHEET
11-15-22	4570C	_SP-08	TRR	DCT	TRR	1"=200'	1